L.N. 103 of 2006

REVERSION OF CERTAIN LANDS ACT, 2001
(ACT NO. XVII OF 2001)

Reversion of Certain Lands, Order (No. 1) of 2006

IN exercise of the powers conferred by article 3(1) of the Reversion of Certain Lands Act, 2001 the Deputy Prime Minister and Minister for Justice and Home Affairs has made the following order:–

Citation.

1. The title of this order is the Reversion of Certain Lands Order, of 2006.

Appointed day.

2. The property specified in article 3 of this Order shall revert to the person or persons to whom the land belonged, by whatsoever title, as if the acquisition by virtue of article 5 of the Building Development Areas Act, had never taken place with effect from the 4th July 1983, on which date the land in question was acquired by Government in virtue of the said article.

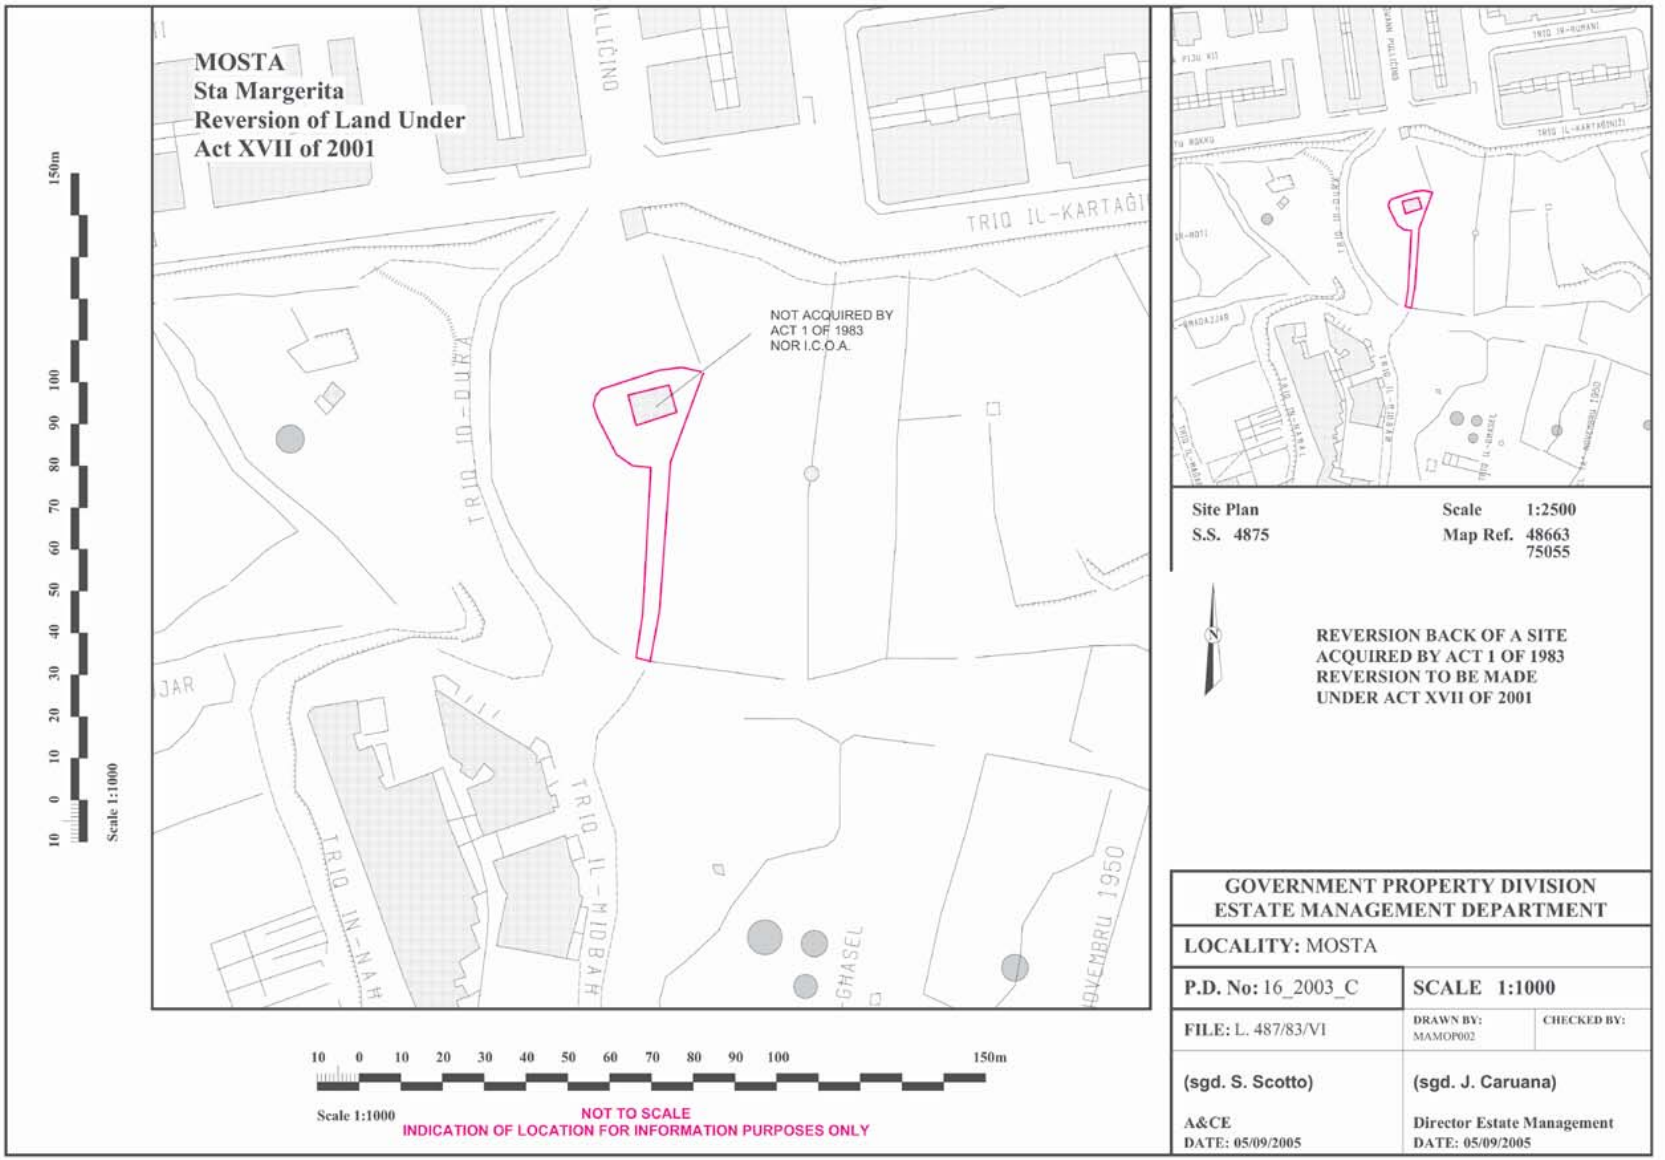
Cap. 303.

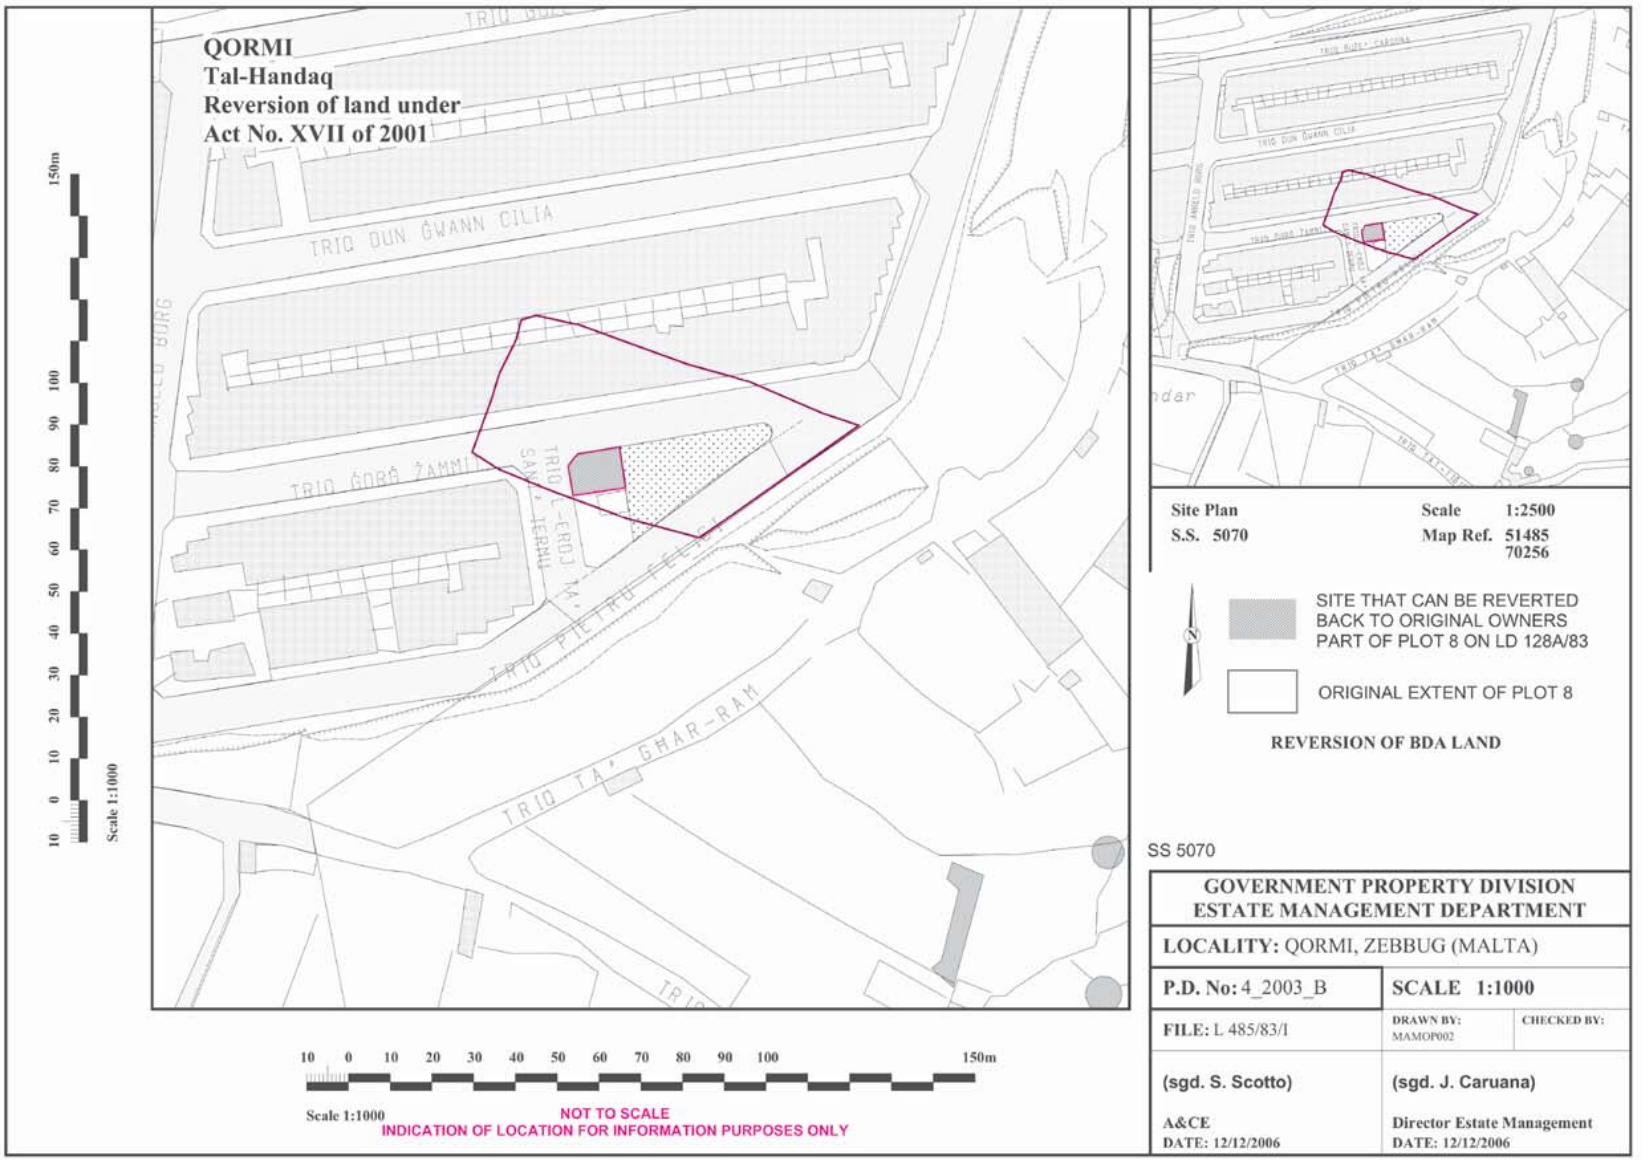
Description of specified property.

3. The property to which article 2 of this Order refers is the following, that is to say:

(a) Portion of land at Mosta in the limits of Santa Margherita, of area of circa 542 square metres and is bounded from North, West, and East by the property of Antonia Agius and others, which plot is shown edged in red on plan P.D.16_2003_C as appearing in the plan in the attached Schedule;

(b) Portion of land at Qormi, limits of Tal-Ħandaq, of an area of circa 122 square metres and is bounded from the North and West by public roads, and on the South by property of the Government, which plot is shown edged in red on plan P.D. 4_2003_B, as appearing in the plan in the attached Schedule.


MOSTA
Sta Margerita
Reversion of Land Under
Act XVII of 2001
NOT ACQUIRED BY
ACT 1 OF 1983
NOR I.C.O.A.
TRIQ IL-KARTAĠI
TRIQ IL-MIDBAH
TRIQ IN-NAH
GHASEL
NOVEMBRU 1950
Scale 1:1000
10 0 10 20 30 40 50 60 70 80 90 100 150m
NOT TO SCALE
INDICATION OF LOCATION FOR INFORMATION PURPOSES ONLY
Site Plan
S.S. 4875
Scale 1:2500
Map Ref. 48663
75055
REVERSION BACK OF A SITE
ACQUIRED BY ACT 1 OF 1983
REVERSION TO BE MADE
UNDER ACT XVII OF 2001
GOVERNMENT PROPERTY DIVISION
ESTATE MANAGEMENT DEPARTMENT
LOCALITY: MOSTA
P.D. No: 16_2003_C
SCALE 1:1000
FILE: L. 487/83/VI
DRAWN BY: MAMOP002
CHECKED BY:
(sgd. S. Scotto)
A&CE
DATE: 05/09/2005
(sgd. J. Caruana)
Director Estate Management
DATE: 05/09/2005


QORMI
Tal-Handaq
Reversion of land under
Act No. XVII of 2001
TRIQ DUN ĠWANN CILIA
TRIQ ĠORĠ ŻAMMIT
TRIQ PIETRU TESTA
TRIQ TA' GĦAR-RAM
150m
100
90
80
70
60
50
40
30
20
10
0
10
Scale 1:1000
Site Plan
S.S. 5070
Scale 1:2500
Map Ref. 51485
70256
SITE THAT CAN BE REVERTED BACK TO ORIGINAL OWNERS PART OF PLOT 8 ON LD 128A/83
ORIGINAL EXTENT OF PLOT 8
REVERSION OF BDA LAND
SS 5070
GOVERNMENT PROPERTY DIVISION
ESTATE MANAGEMENT DEPARTMENT
LOCALITY: QORMI, ZEBBUG (MALTA)
P.D. No: 4_2003_B
SCALE 1:1000
FILE: L 485/83/I
DRAWN BY: MAMOP002
CHECKED BY:
(sgd. S. Scotto)
A&CE
DATE: 12/12/2006
(sgd. J. Caruana)
Director Estate Management
DATE: 12/12/2006
Scale 1:1000
NOT TO SCALE
INDICATION OF LOCATION FOR INFORMATION PURPOSES ONLY