L.N. 204 of 2008

SPORTS ACT
(CAP. 455)

Kunsill Malti għall-I*sport*
(Transfer of Designated Property) (No. 11) Order, 2008

IN exercise of the powers conferred by article 16 of the Sports Act, the President of Malta has made the following order: -

Citation.

1. The title of this order is the Kunsill Malti għall-I*sport* (Transfer of Designated Property) (No. 11) Order, 2008.

Designated property.

2. The property described in article 4 of this order is hereby being designated for the purpose of the enjoyment, possession, use and management of all rights and obligations performing to such designated property in terms of article 16 of the Sports Act.

Appointed day.

3. The designated property referred to in article 2 of this order shall be transferred and vest in the Kunsill Malti għall-I*sport* as provided in the aforesaid article with effect from the 1st July 2008.


Description of designated property.

4. The property referred to in article 2 of this order is the following, that is to say:

Football Complex at Triq l-Infetti corner with Triq Lorenzo Gafà, Żebbuġ having a total area of approximately 8,754 square metres, bounded on the North side by Triq Filippo Calleja, on the East side by Triq Lorenzo Gafà and on the South side by government property as indicated edged in red on P.D. 135_97_B .

B 3010


ZEBBUG FOOTBALL COMPLEX
TRIQ L-INFETTI
ZEBBUG

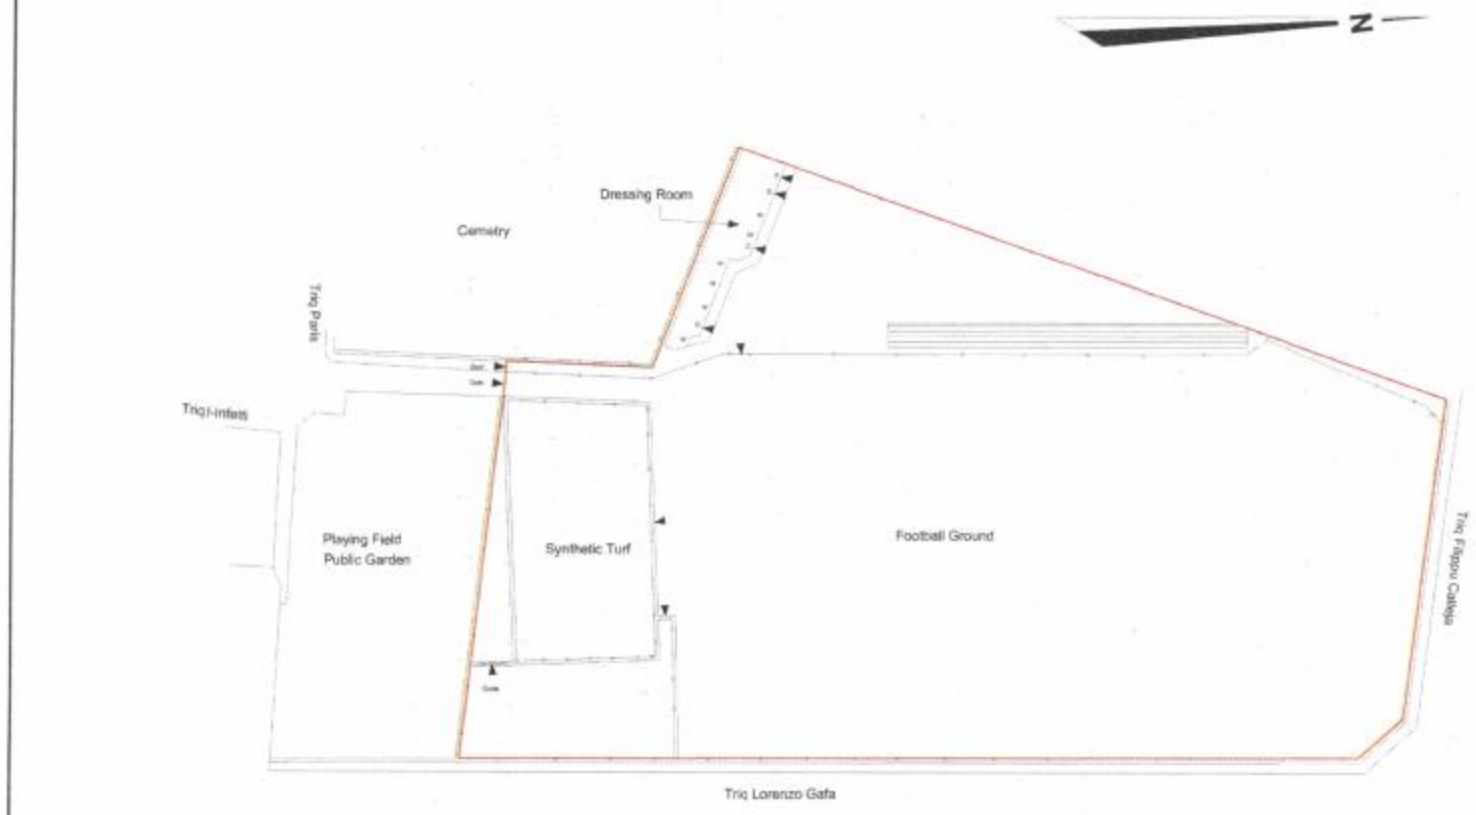



Site Plan S.S. 4870 — Scale 1:2500 — Map Ref. 49710 70412

AREA: 8,754 m²

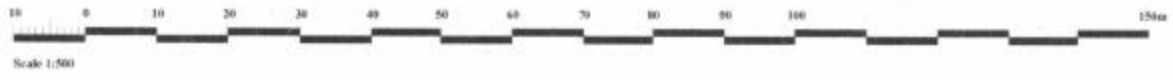

CHECKED ON SITE - SEPTEMBER 2003

GOVERNMENT PROPERTY DIVISION ESTATE MANAGEMENT DEPARTMENT	
LOCALITY: ZEBBUG (MALTA)	
P.D. No: 135_97_B	**SCALE** 1:500
FILE: L46471	DRAWN BY: TABONO2 — CHECKED BY:
(sgd. S. Scotto) A&CE DATE: 29/01/2004	(sgd. J. Caruana) Director Estate Management DATE: 29/01/2004