VERŻJONI ELETTRONIKA

L.N. 477 of 2010

COMMISSIONER OF LAND ORDINANCE (CAP. 169)

Commissioner of Land (Transfer of Rights and Liabilities) (No. 4) Order, 2010

IN exercise of the powers conferred by article 2 of the Commissioner of Land Ordinance, the President of Malta has made the following Order:-

Citation.

1. The title of this Order is the Commissioner of Land (Transfer of Rights and Liabilities) (No. 4) Order, 2010.

Specified Land. Cap. 169.

2. The land described in article 4 of this Order is hereby specified for the purpose of article 2 of the Commissioner of Land Ordinance.

Appointed Day.

3. The rights and liabilities in respect of the land specified in article 4 of this Order shall, with effect from the 1st July 2010, be deemed to have been exercised by Malta Industrial Parks Limited (C 28965) as provided in the aforesaid article 2 of the Ordinance.

Description.


4. The land referred to in article 2 of this Order is the following:


(a) an area of land, including any building thereon, at San Ġwann shown bordered in red on plan P.D. 2010_60, which plan is enrolled in the Records of Notary Diana Charles by virtue of a deed of the 2nd March, 2010;

(b) an area of land, including any building thereon, at Ta' Qali, limits of Attard shown bordered in red on plan P.D. 2010_82, which plan is enrolled in the Records of Notary Diana Charles by virtue of a deed of the 22nd February, 2010; and

(c) an area of land, including any building thereon, at Mosta shown bordered in red on plan P.D. 144_2004_1, which plan is enrolled in the Records of Notary Diana Charles by virtue of a deed of the 22nd February, 2010.

B 5520

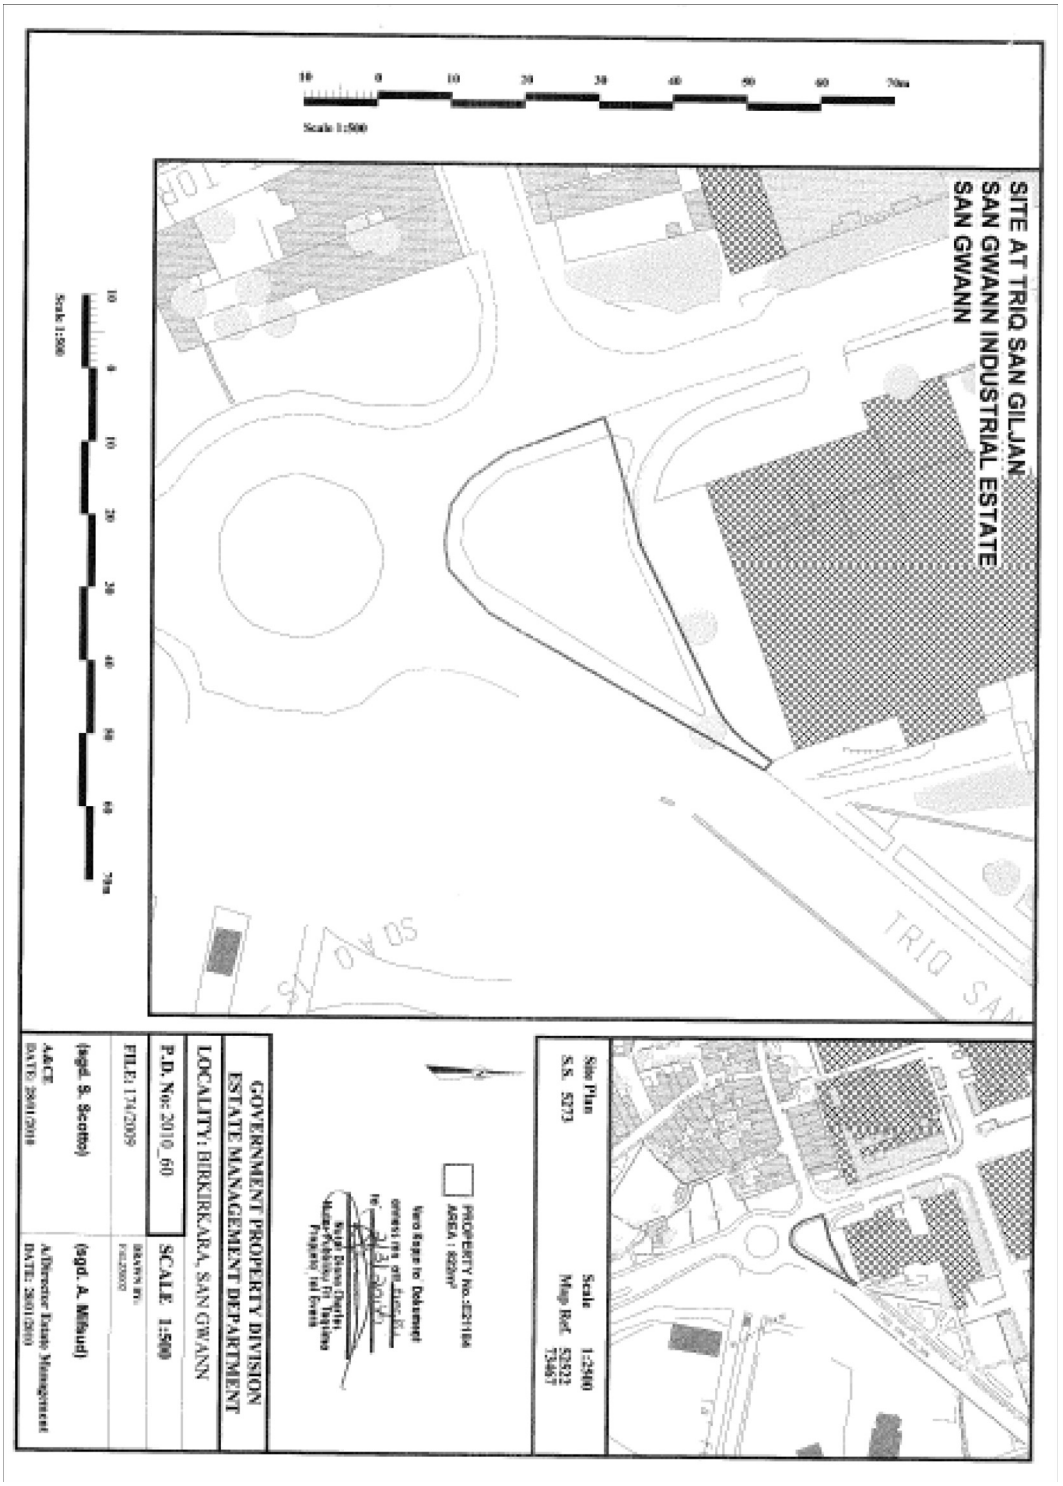

SITE AT TRIQ SAN GILJAN
SAN GWANN INDUSTRIAL ESTATE
SAN GWANN
Scale 1:500
Site Plan
S.S. 5273
Scale 1:2500
Map Ref. 5252I
7346I
PROPERTY No.:0231184
AREA : 922m²
Vera Rappe to Dokument
GOVERNMENT PROPERTY DIVISION
ESTATE MANAGEMENT DEPARTMENT
LOCALITY: BIRKIRKARA, SAN GWANN
P.D. No: 2010_60
SCALE 1:500
FILE: 174/2009
(Ingd. S. Scotto)
A&CE
DATE: 28/01/2010
(Sgd. A. Mifsud)
A/Director Estate Management
DATE: 28/01/2010

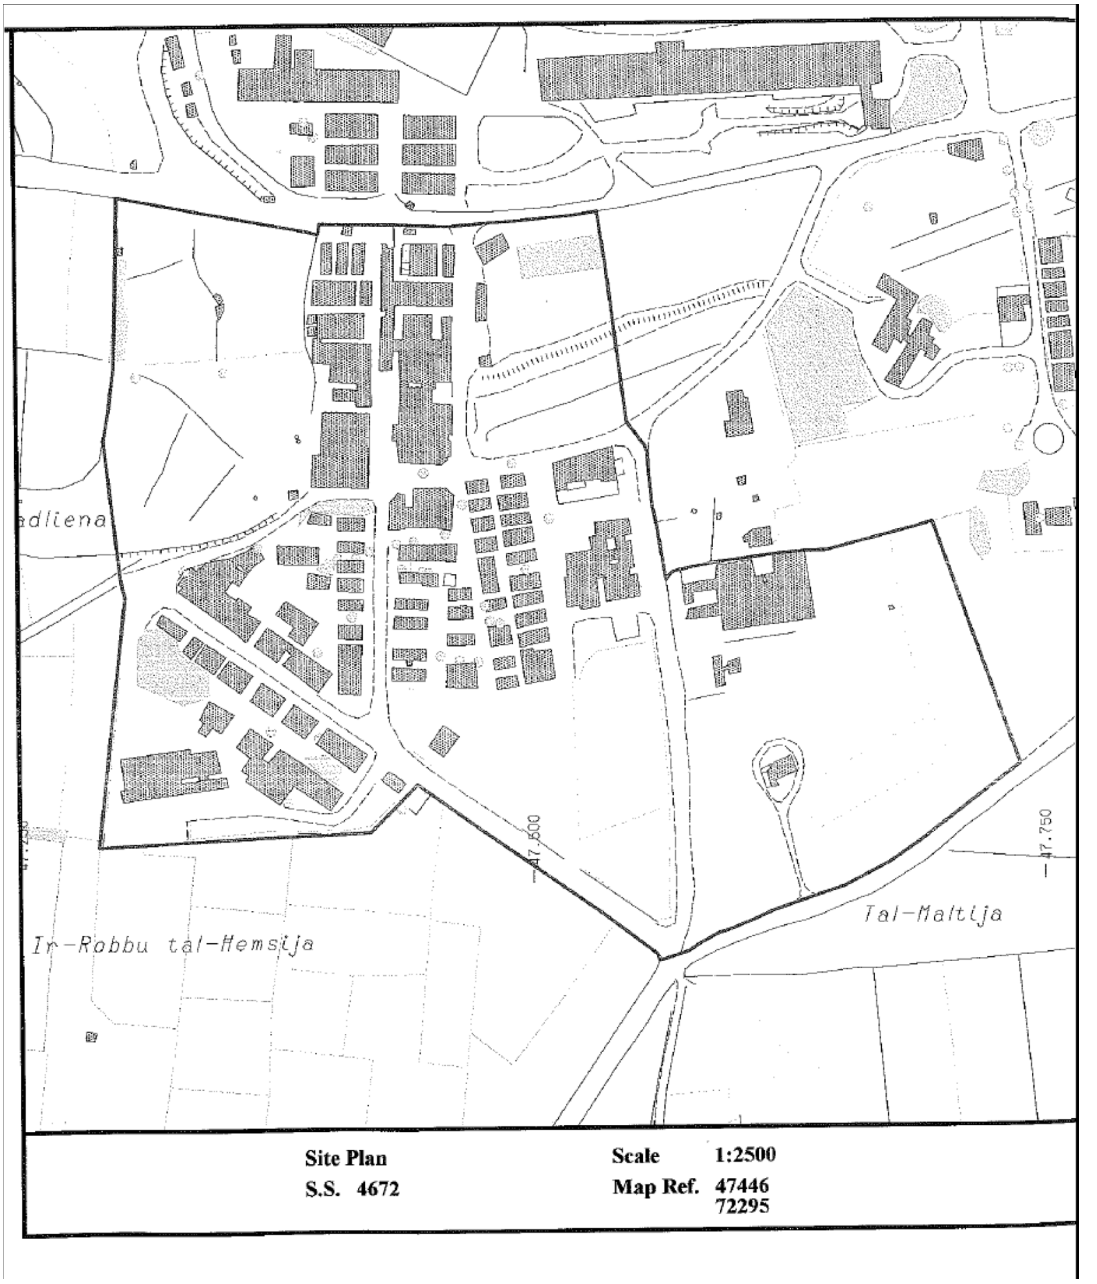

Site Plan **Scale** **1:2500**

S.S. 4672 **Map Ref.** **47446**
72295

B 5522

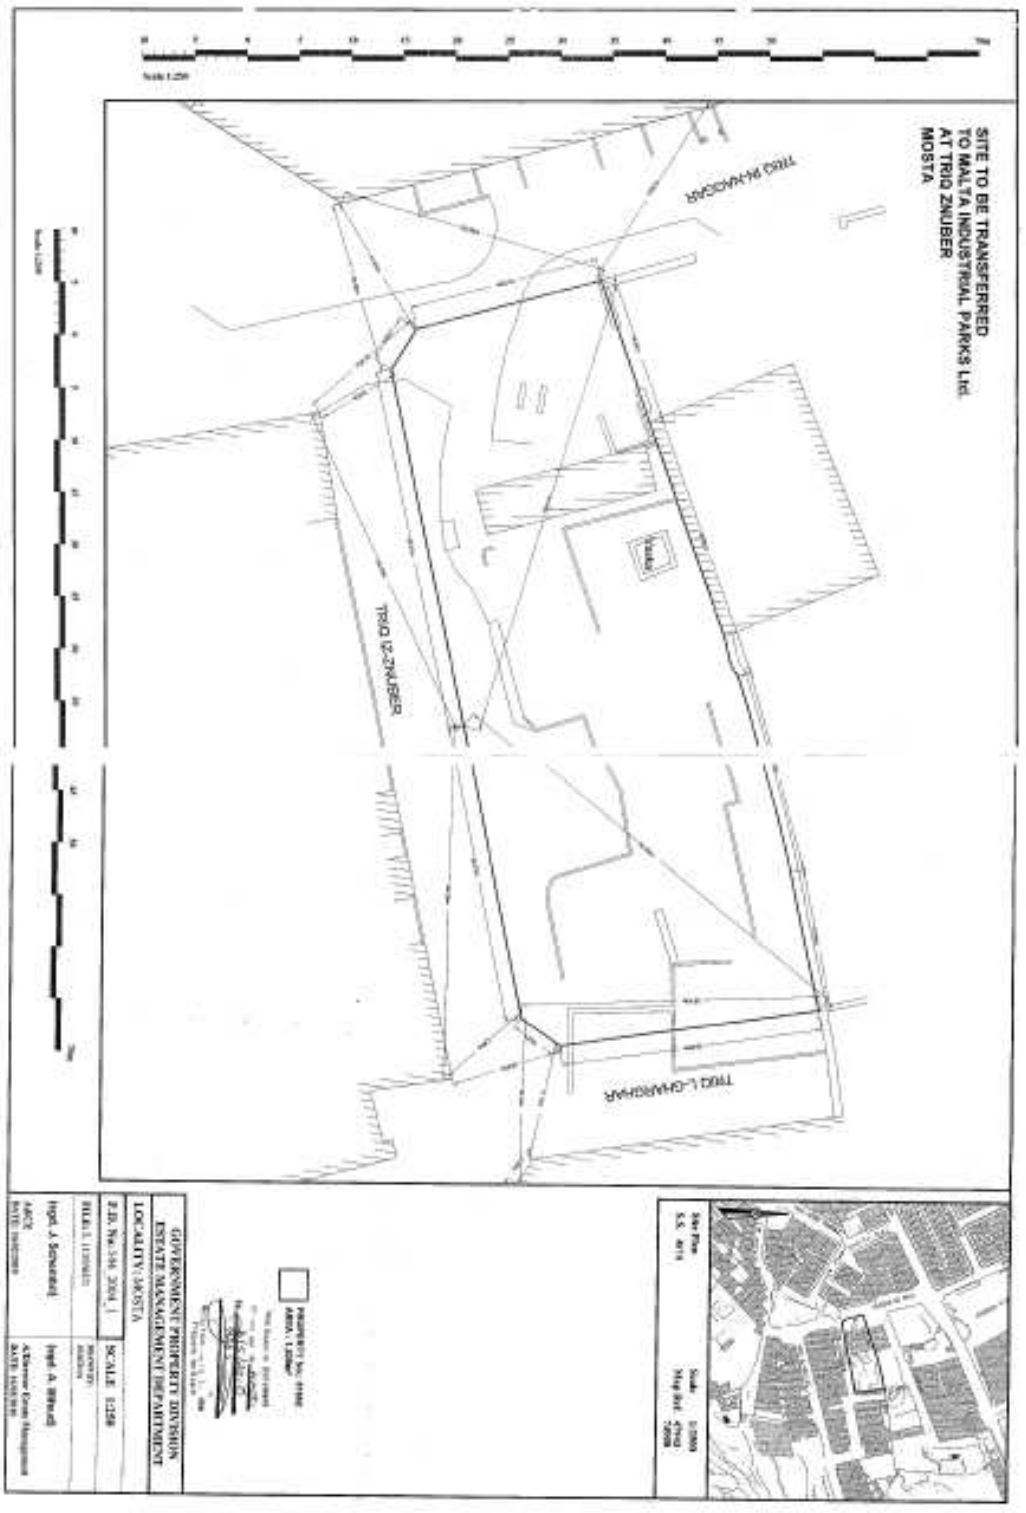

Ippubblikat mid-Dipartiment tal-Informazzjoni (doi.gov.mt) — Valletta — ***Published by the Department of Information (doi.gov.mt) — Valletta***
Mitbugħ fl-Istamperija tal-Gvern fuq karta riċiklata — ***Printed at the Government Printing Press on recycled paper***

Prezz/*Price*
€0.37